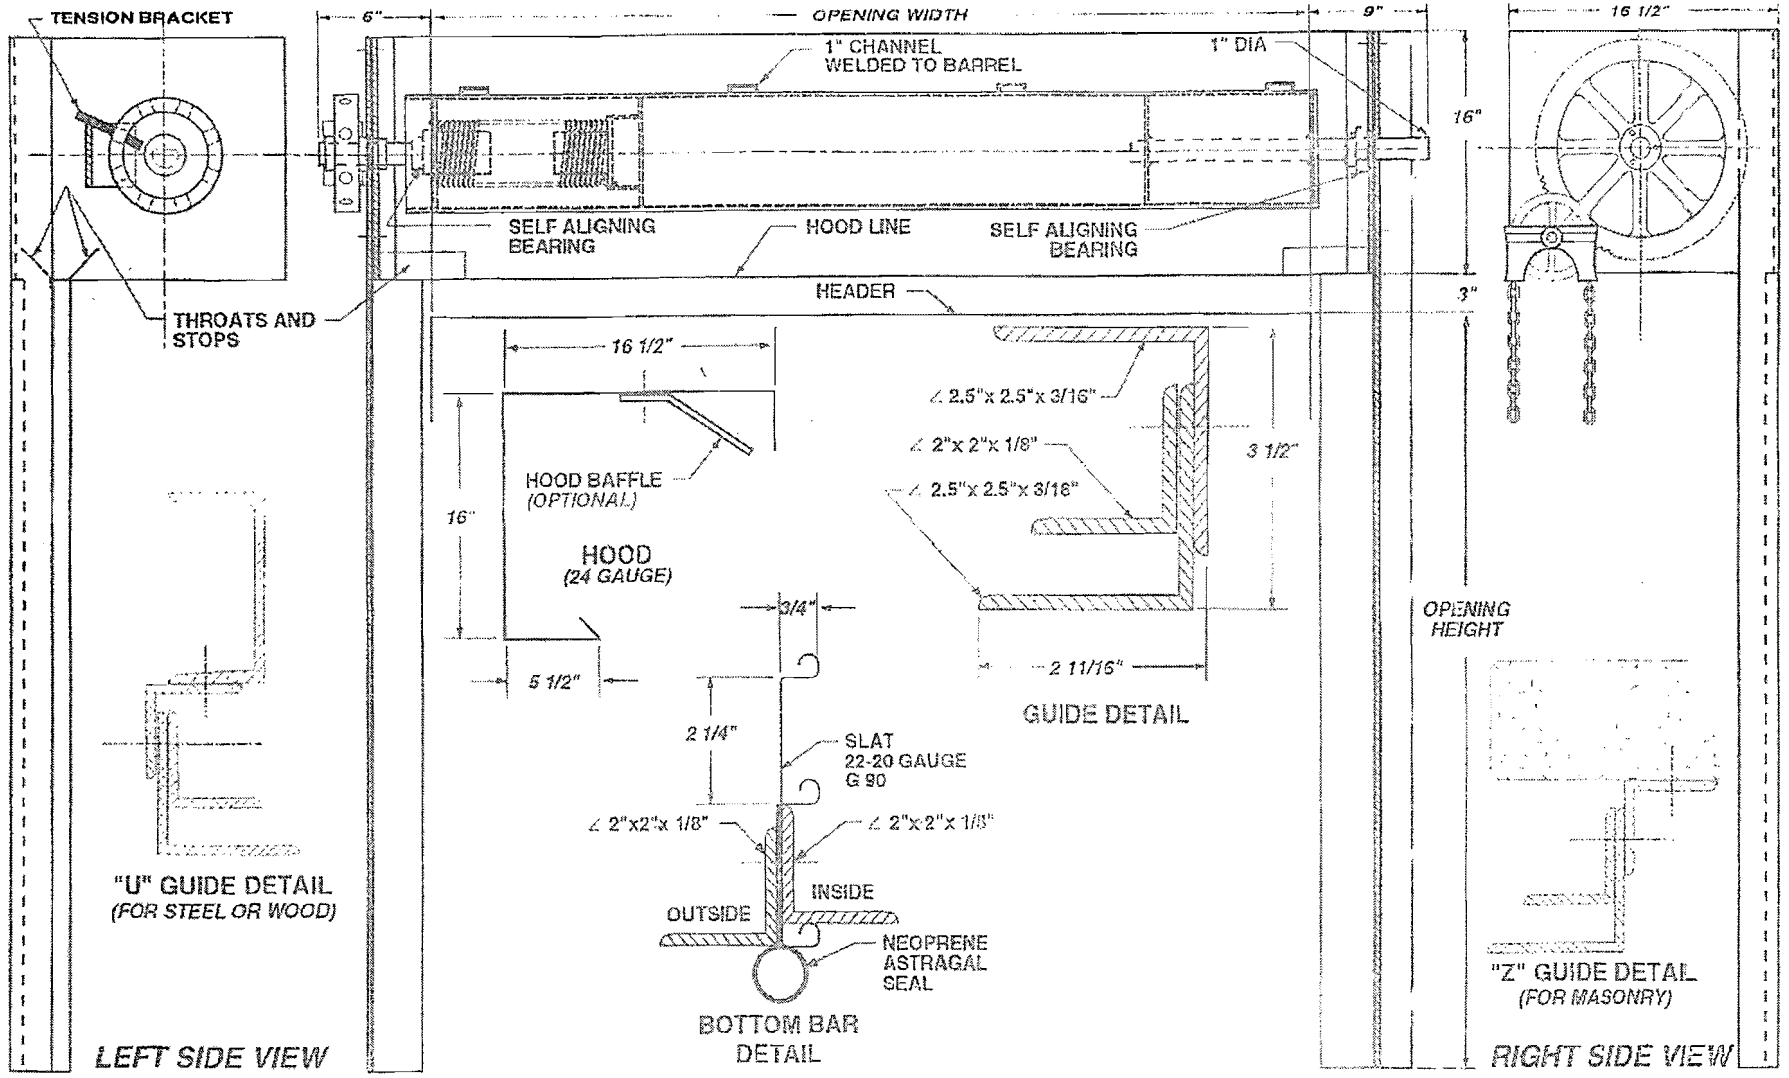

QUAN	MARK	WIDTH	HEIGHT	HAND	OPER	JAMB	LOCATION	REMARKS

PROJECT

ARCHITECT

CONTRACTOR

OTHER

ACADEMY DOORS

515 E. Holland Ave.
Ontario CA 91761
(909) 988-0517 • FAX (909) 391-7024

MODEL SSF - 22

DATE 5 - 9 - 95

DWN. BY R. L. S.