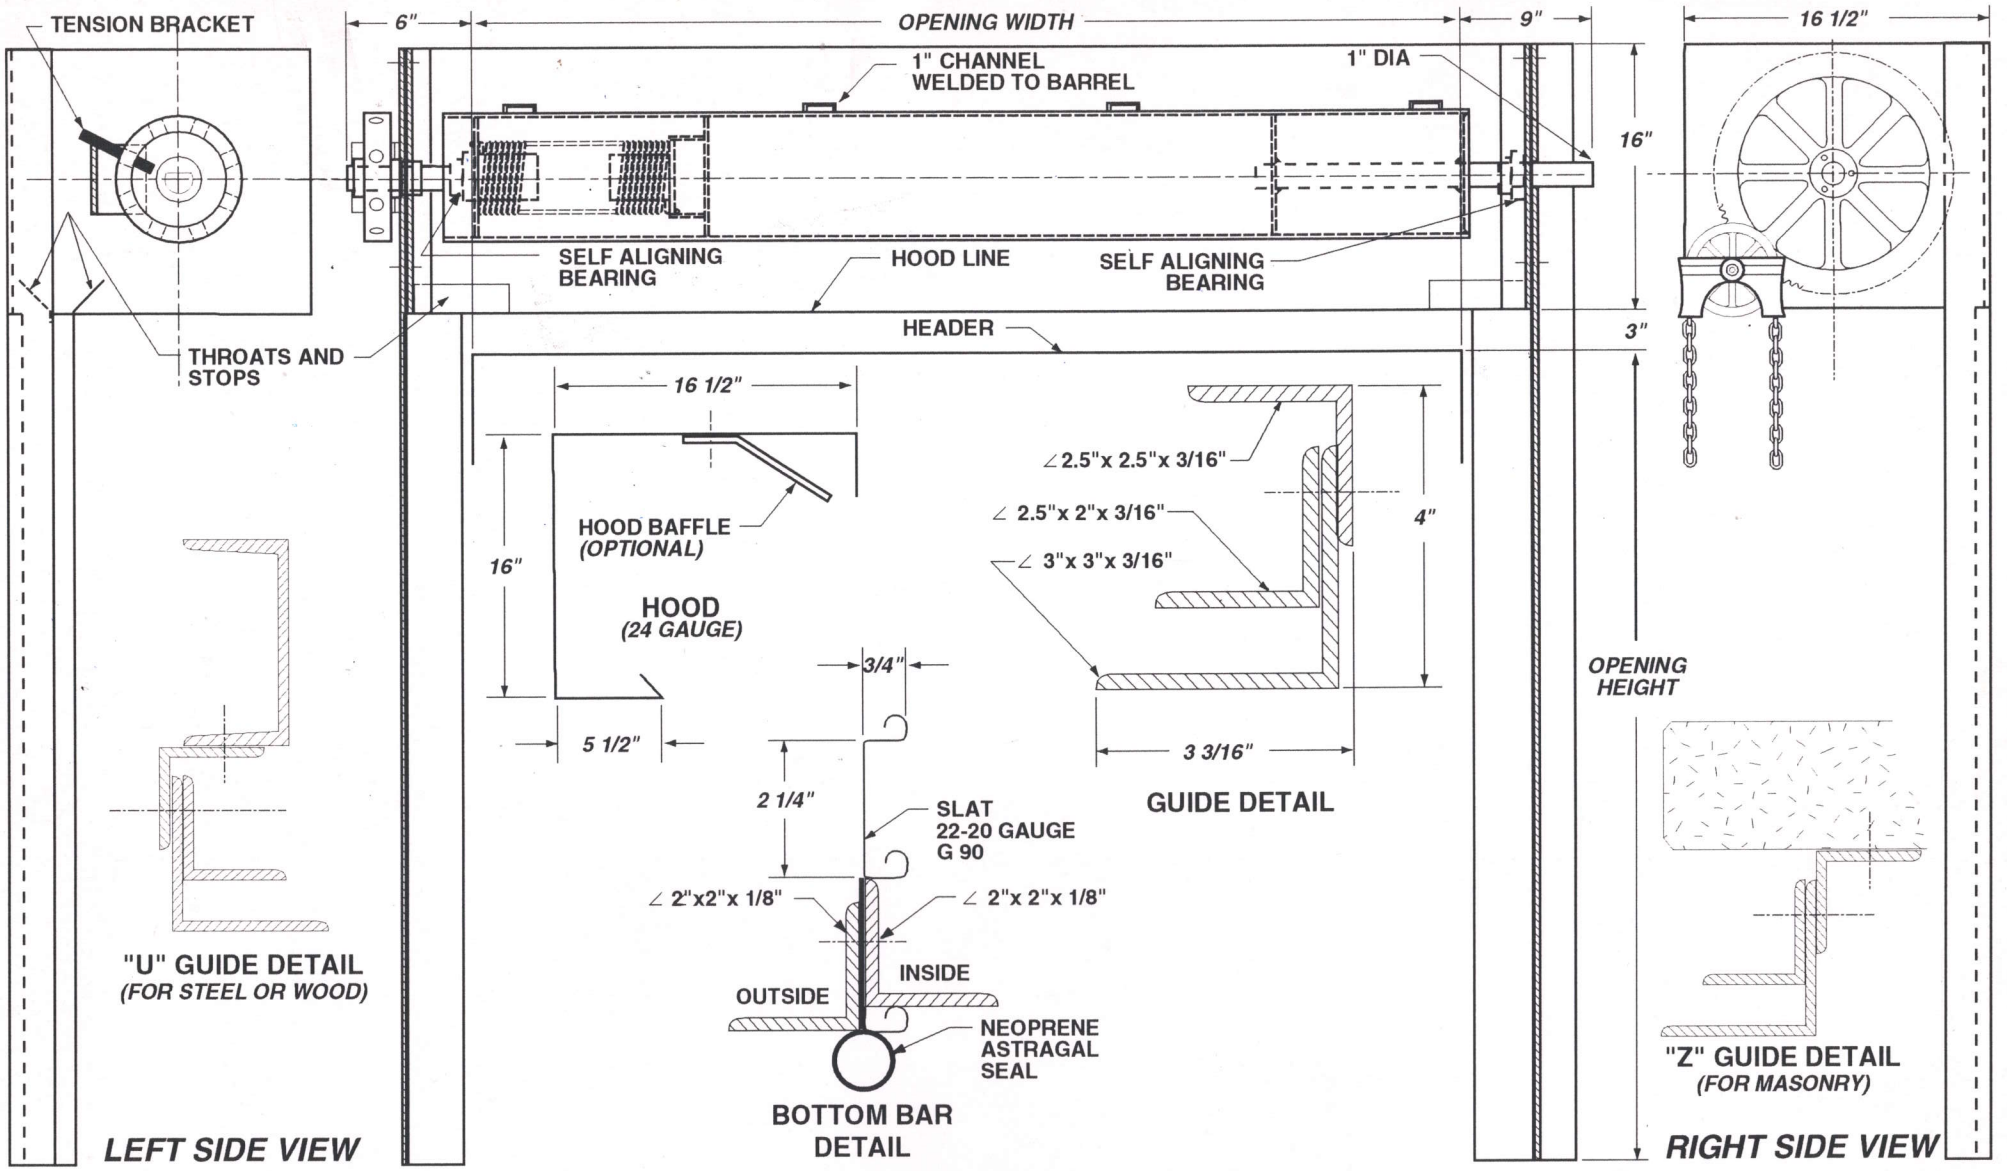

QUAN	MARK	WIDTH	HEIGHT	HAND	OPER	JAMB	LOCATION	REMARKS

PROJECT
ARCHITECT
CONTRACTOR
OTHER

ACADEMY DOORS

555 E. Maitland Ave.
Ontario CA 91761
(909) 988-0517 • FAX (909) 391-7024

MODEL HSF 20
DATE 5 - 9 - 95
DWN. BY R. L. S.